ELEVATION 03

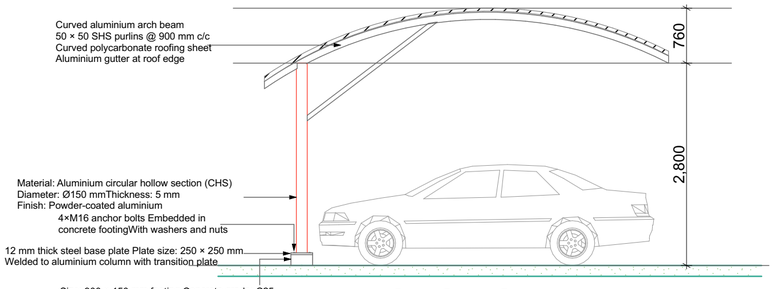

SECTION X-X

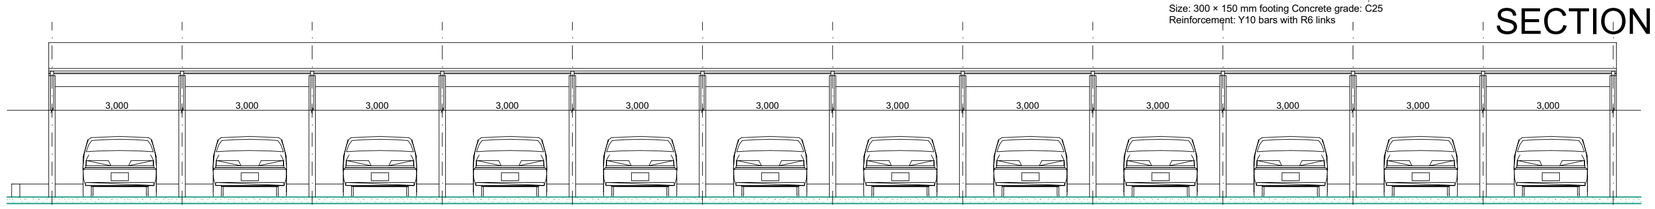

ELEVATION 02

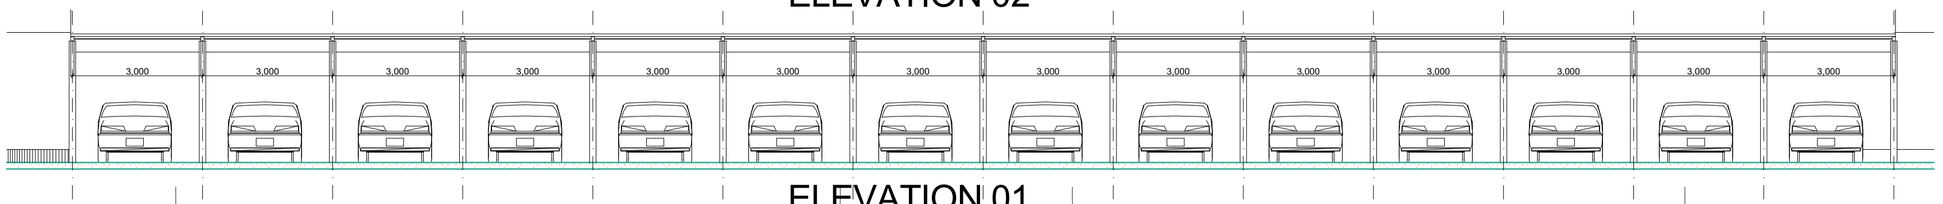

ELEVATION 01

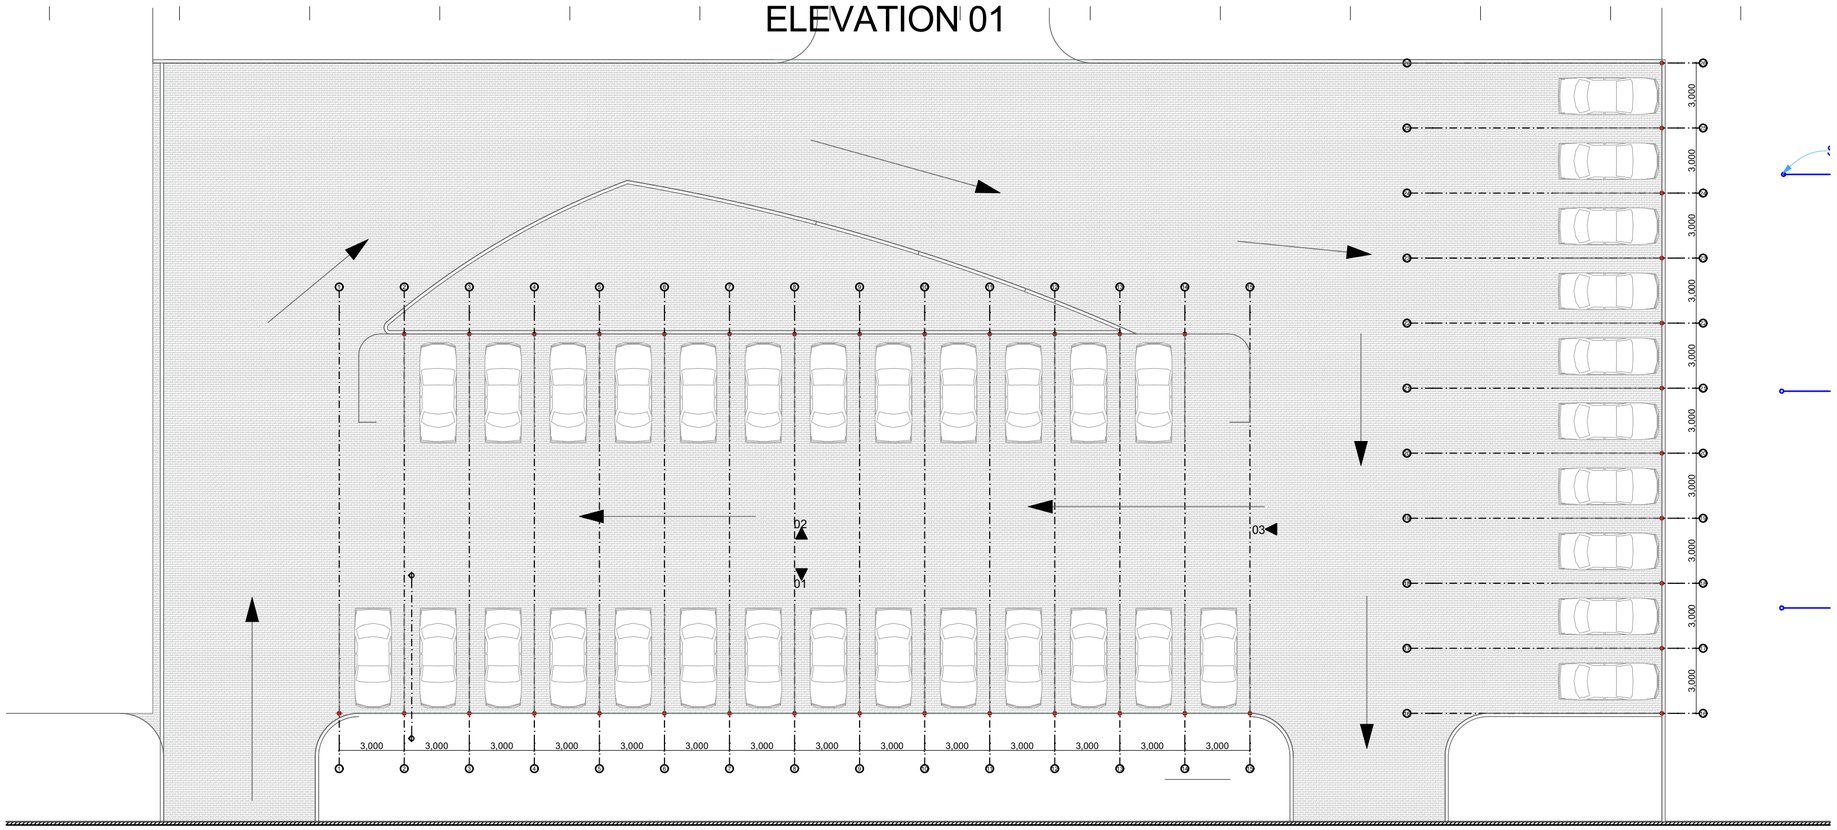

FLOOR PLAN LAYOUT

Notes

AREAS

GROUND FLOOR.....

TOTAL BUILT AREA.....

1. This drawing is copyright ©
2. Do not scale off this drawing
3. All levels and dimensions to be checked on site before any building work commences
4. Any discrepancies to be reported to the office of the consultant
5. All work to be strictly in accordance to with the standard specifications and notes
6. This drawing is to be read in conjunction with specifications and all other relevant drawings
7. Walls below 200mm thick to be reinforced with hoop iron at every alternate course
8. Depth of foundations to be decided on site
9. pv denotes permanent air vents over doors and windows as shown on drawings
10. A single layer of 3-ply bituminous felt to be provided between masonry and r.c. work
11. Drain pipes passing under tarmac, driveways, and buildings to be encased in 150mm thick concrete sorround
12. All reinforced concrete work to Structural Engineer's drawings
13. All sanitary works to the entire satisfaction of MoH
14. All roads, storm water drainage and foul sewerage to Civil Engineer's drawings

REVISIONS.

	date.	descriptions.

job:
PROPOSED CAR PARKING SHED AT THE COUNTY ASSEMBLY OF LAMU on plot no. .....
COUNTY ASSEMBLY
LAMU COUNTY

CLIENT: LAMU COUNTY ASSEMBLY

signature . .....

dwg. title:

SCHEME DESIGN
PLANS,ELEVATIONS &SECTION

scale:	1:100
date:	02/04/2021
drawn by:	A.M
job no.	

Sheet No- **A2**